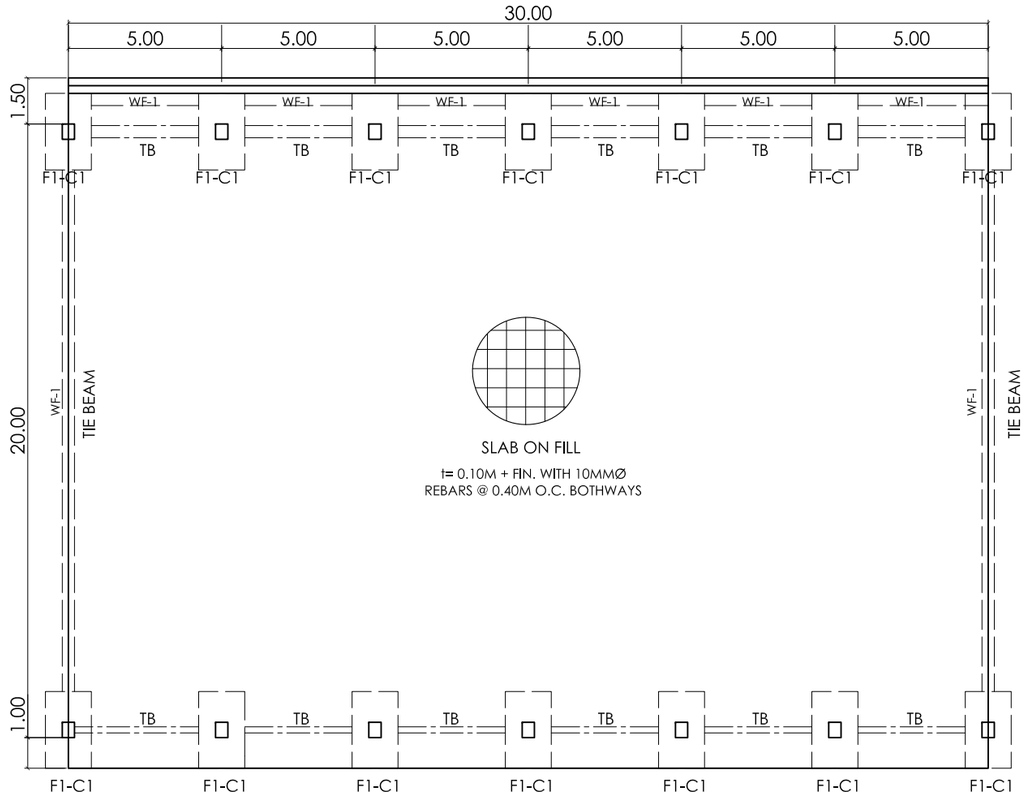

FOUNDATION PLAN
SCALE 1:200 MTS

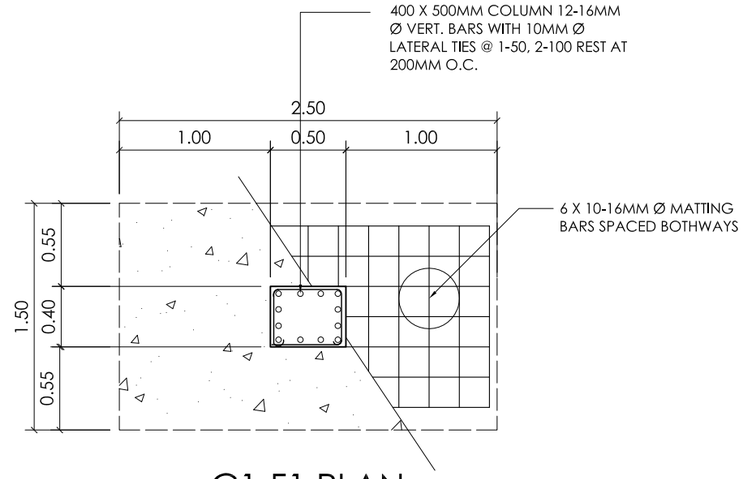

C1-F1 PLAN

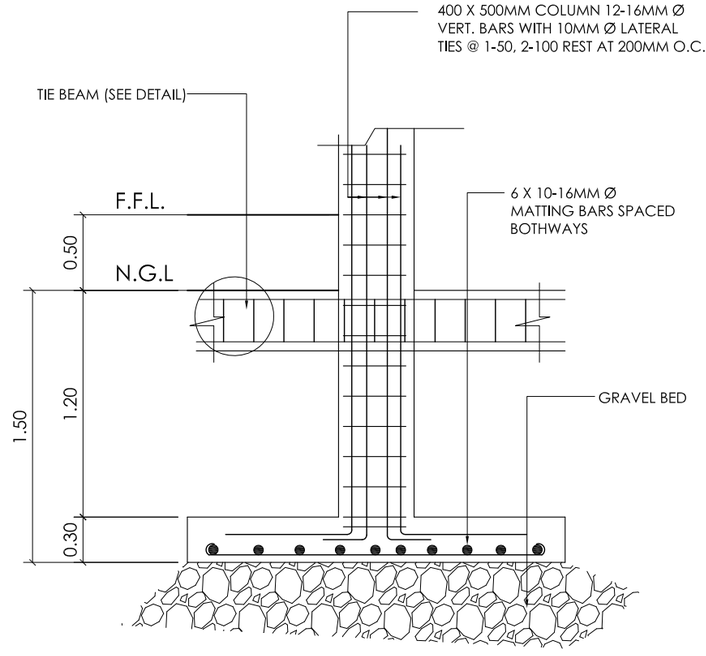

C1-F1 SECTION

COLUMN AND FOOTING DETAIL
SCALE NTS

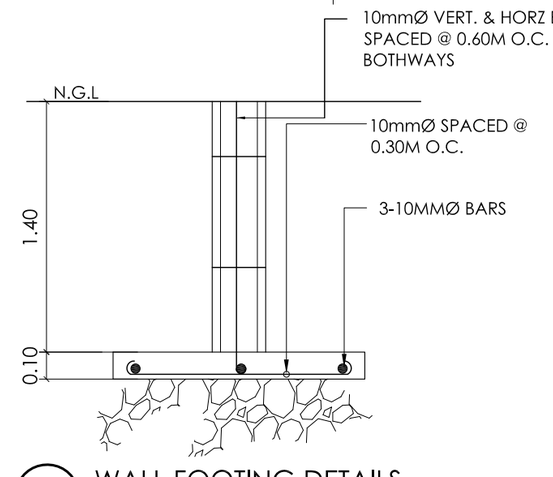

WALL FOOTING DETAILS
SCALE NTS

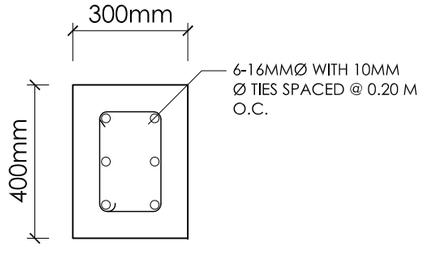

TIE BEAM DETAILS
SCALE NTS

NAME OF COMPANY:	PROJECT TITLE:	RECOMMENDING APPROVAL:		APPROVED BY:	CAD BY: CAGT / DATE: 02/18/15	SHEET NO.
DUTY FREE PHILIPPINES DUTY FREE PHILIPPINES FIESTAMALL, COLUMBIA COMPLEX, NINOY AQUINO AVENUE, STO. NINO, PARANAQUE CITY 1700 TEL: (02) 5524337 / (02) 5524357	**PROPOSED DFPC BASKETBALL COVERED COURT** LOCATION:	MA. LOURDES D. VELARDE DGM FOR ADMINISTRATION	BERNARDINE R. BELMONTE DGM FOR OPERATION	LORENZO C. FORMOSO CHIEF OPERATING OFFICER	DESIGN BY: CHECKED BY: ECI /ESC SHEET CONTENTS: FOUNDATION PLAN, COLUMN AND FOOTING DETAILS, TIE BEAM DETAILS, WALL FOOTING DETAILS	S 2